2023 BC skills competition

Proposed post secondary project

Designed by: Ira Maheu

January 25, 2023

Materials needed:

5	190 x 190 x 390 mm CMU
5	40mm concrete slab
144	90 x 193 x 57 mm Brick
60	90 x 193 x 57 mm Accent Brick
	Type S or K Mortar

Specifications:
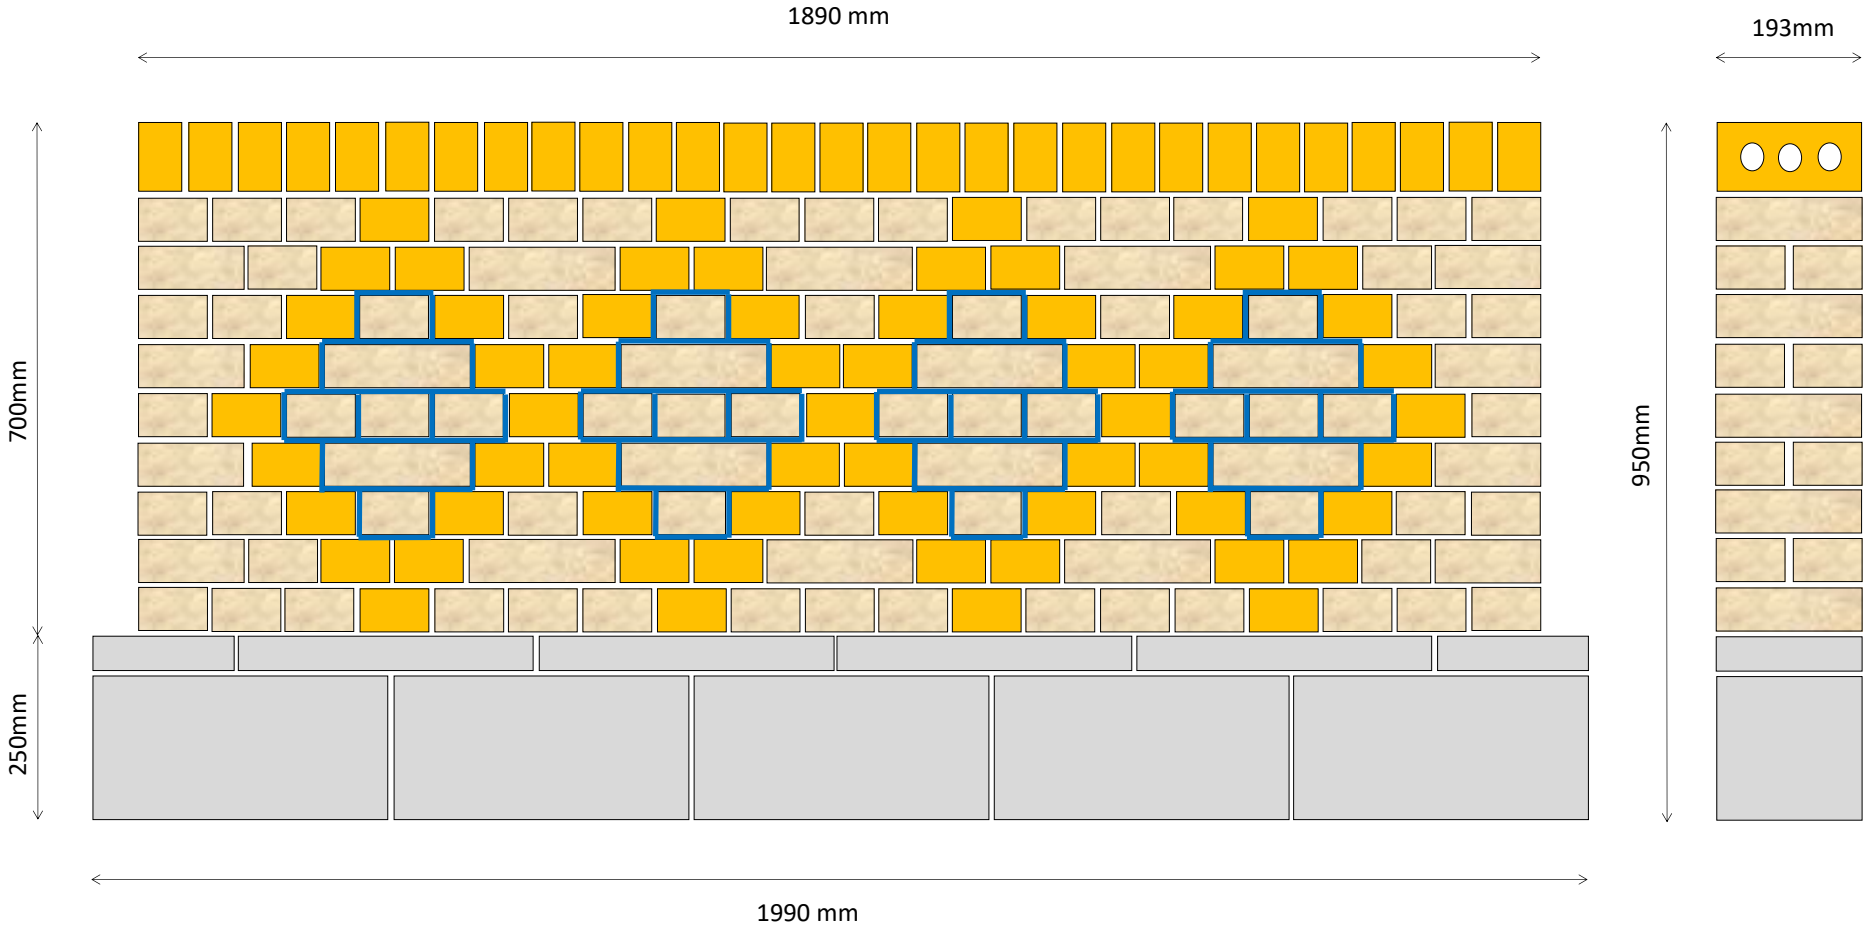
- Head and bed joints 10 mm average to match project dimensions
- Level, Plumb, Aligned and properly gauged .
- Raked joints indicated by blue line